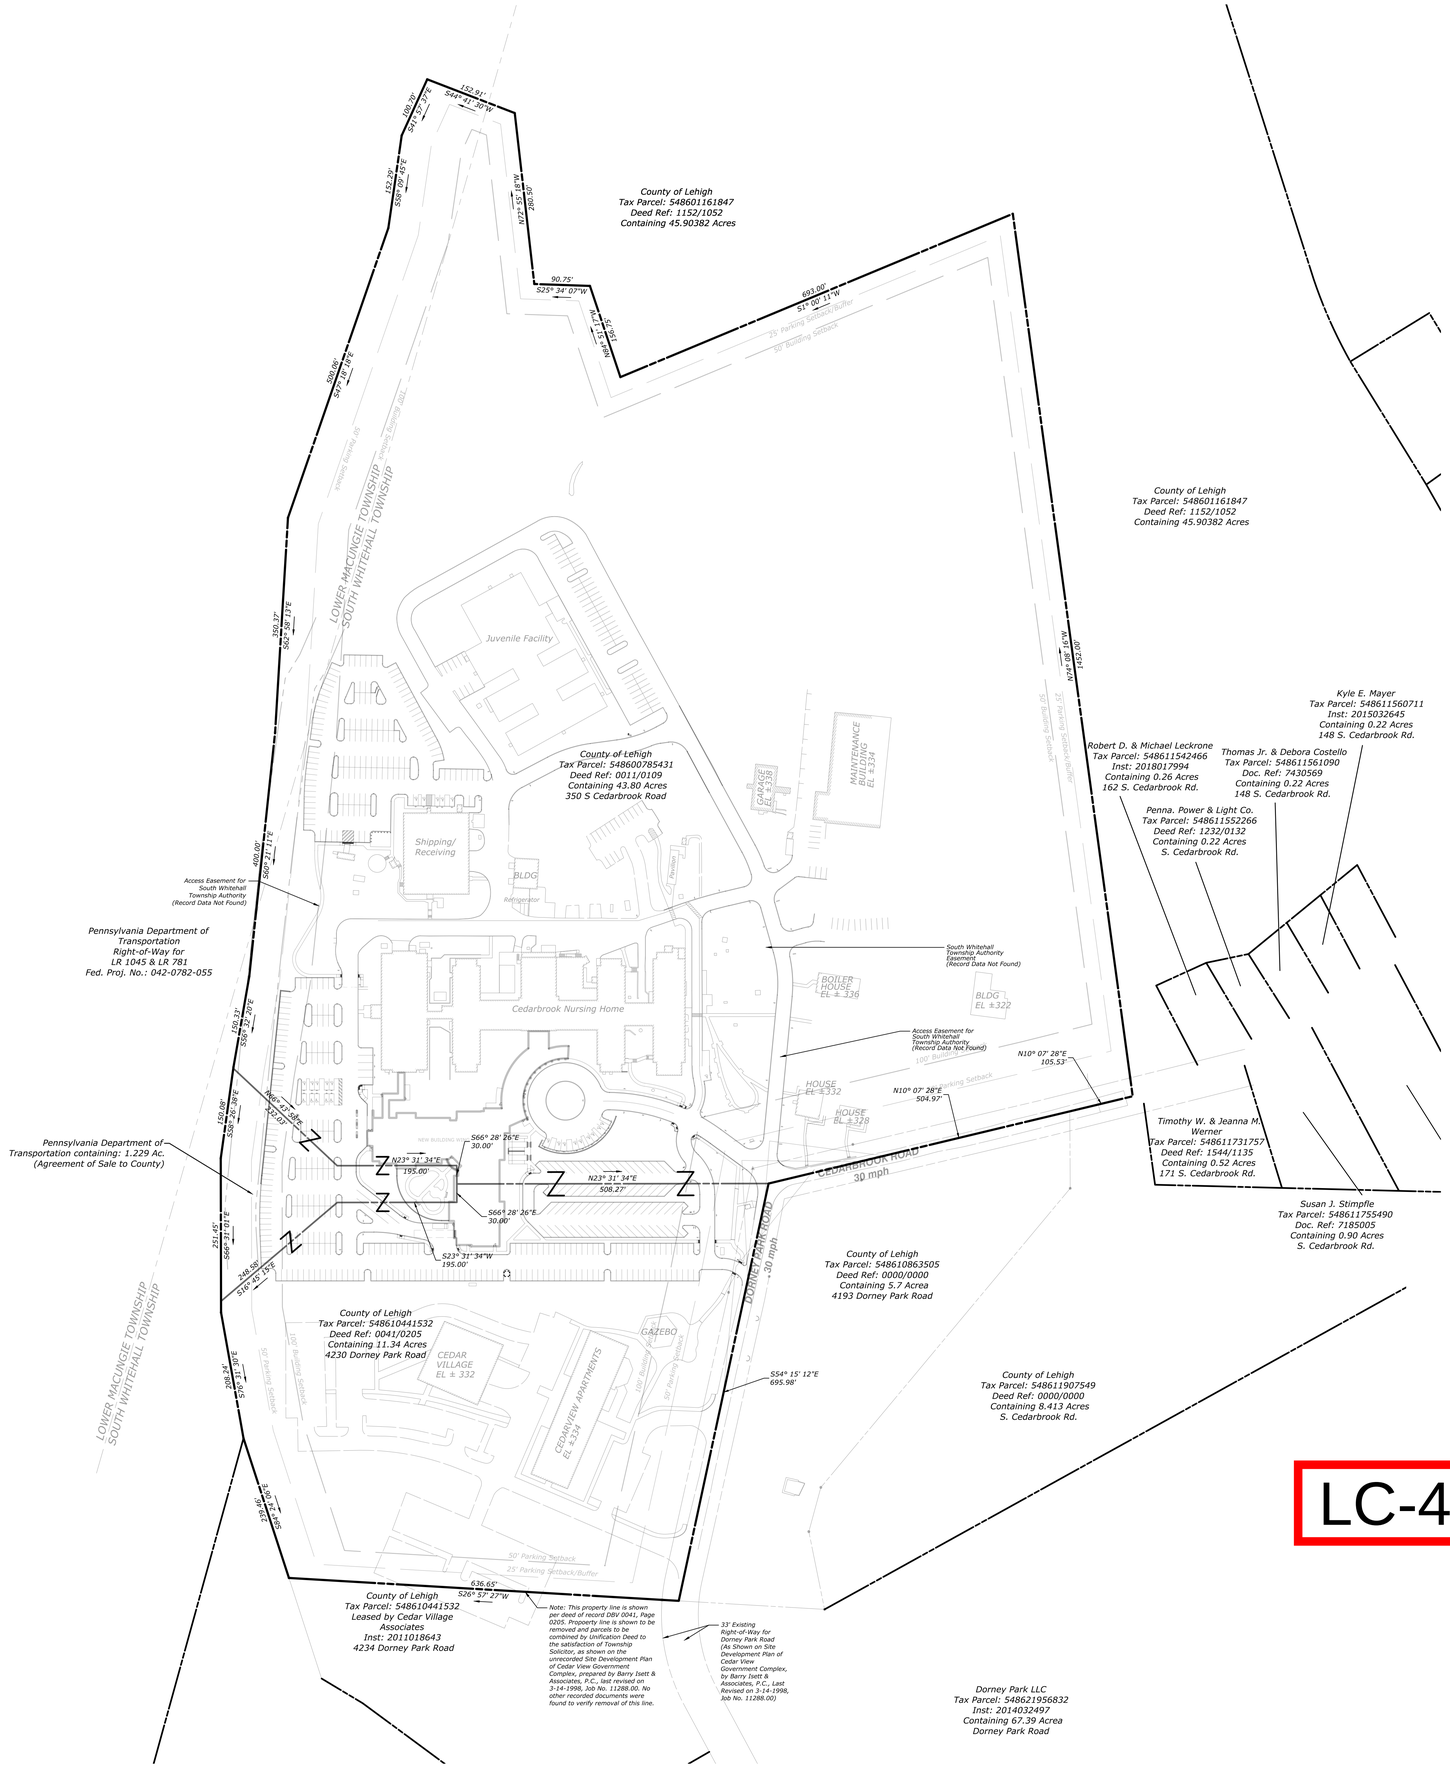

LEGEND

- PROPERTY BOUNDARY LINE
- MUNICIPAL BOUNDARY LINE
- FLOODWAY BOUNDARY
- BOUNDARY LINE TO BE REMOVED

PROJECT INFORMATION

PROJECT TITLE

SKILLED NURSING ADDITION

PROJECT ADDRESS

350 S CEDARBROOK RD
SOUTH WHITEHALL & LOWER MACUNGIE TOWNSHIPS
ALLENTOWN, PA 18104

PROJECT OWNER

CEDARBROOK SENIOR CARE & REHAB

PROJECT TEAM

ARCHITECT

NOELKER AND HULL ASSOCIATES, INC. ARCHITECTS

30 WEST KING STREET
CHAMBERSBURG, PA | 17201-1540
P: 717.263.8464 | F: 717.263.6031
NOELKERHULL.COM
PA | MD | VA

STRUCTURAL ENGINEER

BAKER, INGRAM & ASSOCIATES
1547 OREGON PIKE | LANCASTER, PA | 17601
P: 717.290.7400

M/E/P ENGINEER

GATTER & DIEHL INC.
100 WINDING CREEK BLVD #1883. | MECHANICSBURG, PA | 17050
P: 717.657.9700

FOOD SERVICE CONSULTANT

CORSI ASSOCIATES
1489 BALTIMORE PIKE, SUITE 109| SPRINGFIELD, PA | 19064
P: 610.541.0822

CIVIL ENGINEER

K&W ENGINEERS
2201 N FRONT ST, SUITE 200 | HARRISBURG, PA | 17110
P: 717.635.2835

COMMONWEALTH OF PENNSYLVANIA
REGISTERED PROFESSIONAL
J. MARC KUROWSKI
ENGINEER
No. 050932-E

PROGRESS SET
NOT FOR CONSTRUCTION

SHEET INFORMATION

KEY PLAN

REVISIONS

REV. #:	DESCRIPTION:	DATE:
1	PER TOWNSHIP & LVPC COMMENTS	02/17/2021

PROJECT STATUS

PERMITTING DOCUMENTS

JOB NUMBER:	**19057**
ISSUE DATE:	**10/15/2020**
SCALE:	**AS INDICATED**
SHEET TITLE:	**LOT CONSOLIDATION PLAN**
SHEET NUMBER:	**8 OF 28**

© COPYRIGHT 2020 NOELKER AND HULL ASSOCIATES, INC